


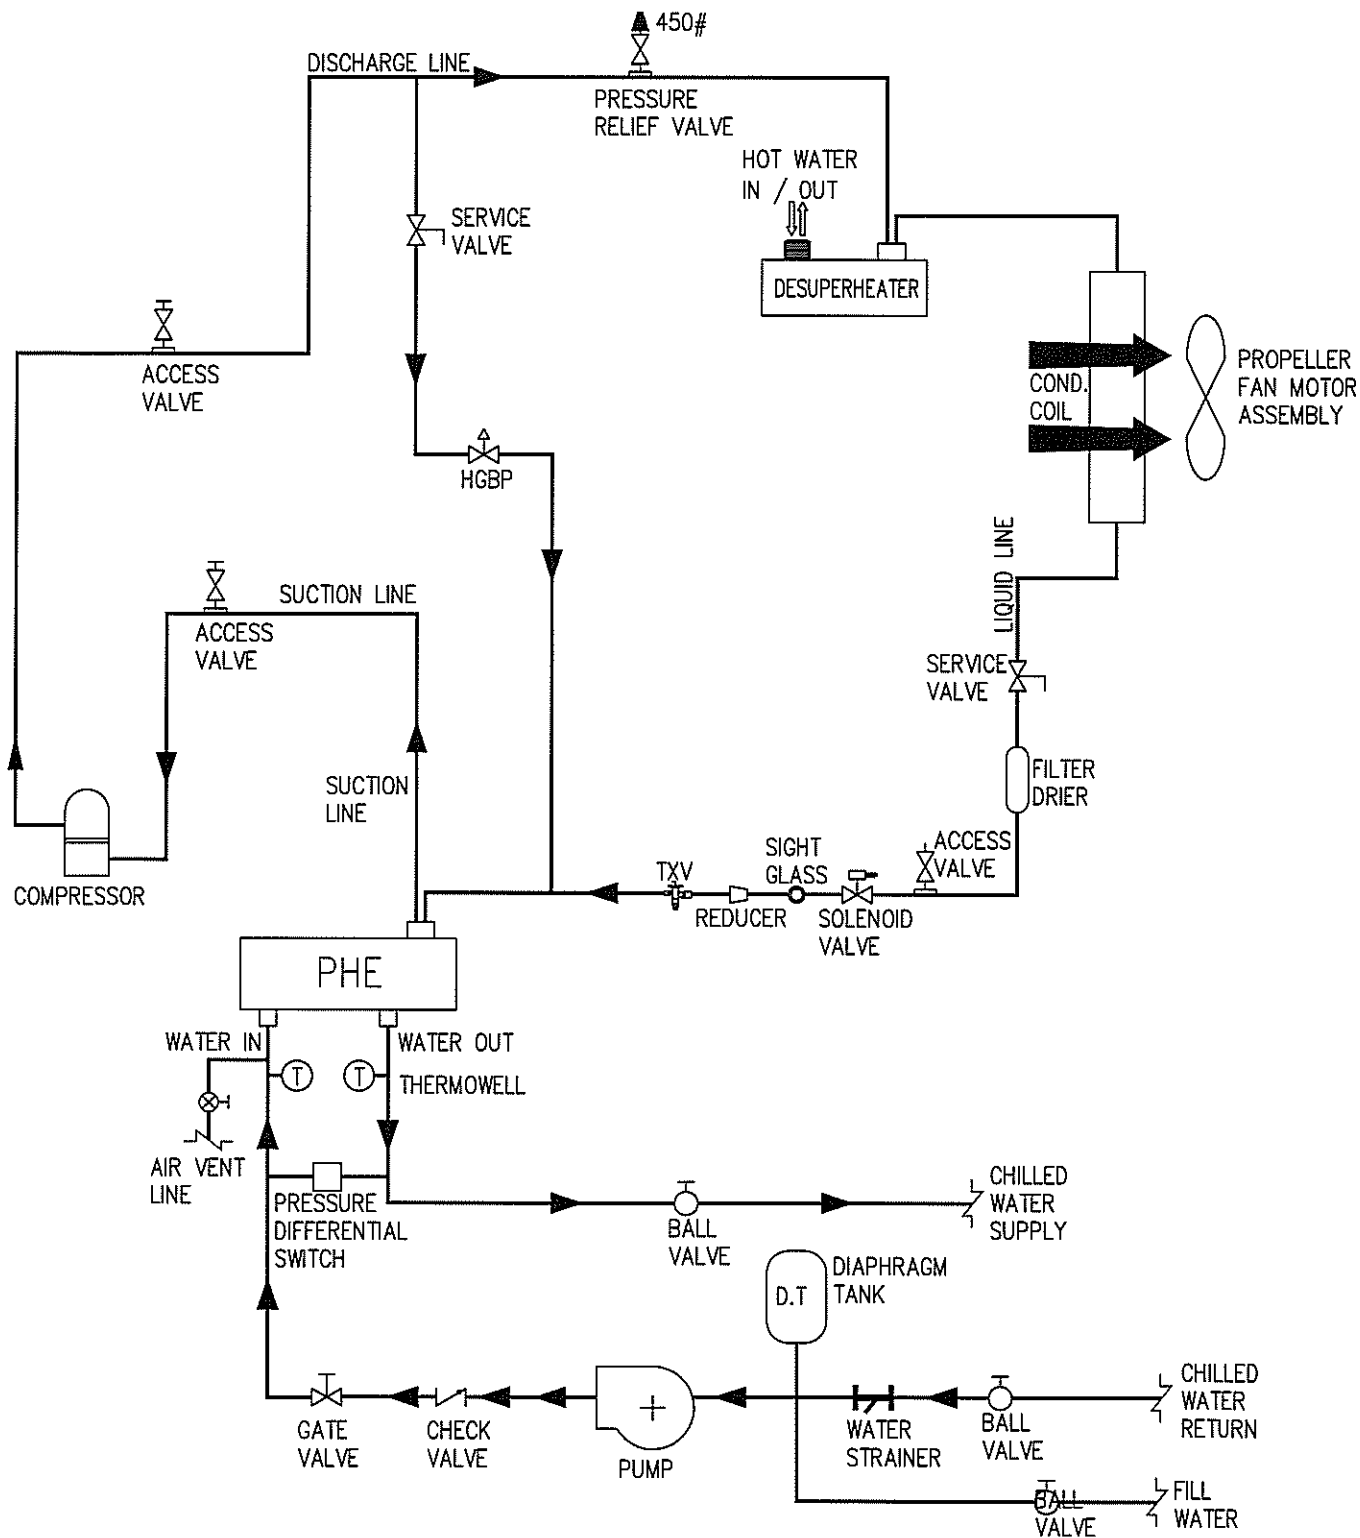

PROGEN PTE LTD
 12 WOODLANDS LOOP
 PROGEN BUILDING, SINGAPORE 738283
 E-mail: progen@starhub.net.sg
 Tel : 67527787 Fax : 67527797

PROJECT: CHILLED CEILING / CHILLED BEAM PROJECT

TITLE : AIR COOLED CHILLER SCHEMATIC DIAGRAM

DRAWN : LYLA	DRAWING NO. : PPL/AC/CC/ACC201	REMARKS :
CHECKED : HJ	DATE : 25 FEB 2012	
APPROVED : LE	SCALE : N.T.S.	REV.: 0