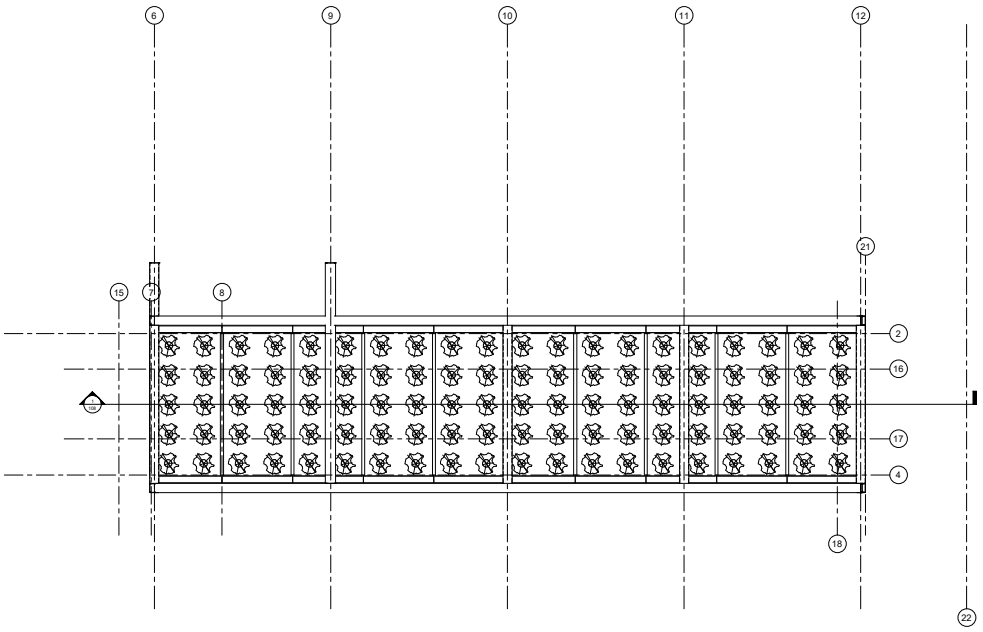

1 Unit 1 Level 3
1" = 1'-0"

Consultant
Address
Address
Address
Phone

Consultant
Address
Address
Address
Phone

Consultant
Address
Address
Address
Phone

Consultant
Address
Address
Address
Phone

Consultant
Address
Address
Address
Phone

No.	Description	Date

ROLLER TRACK PLANTING SYSTEM

Unit 1 Level 3

Project Number	Project Number
Date	Issue Date
Drawn By	Author
Checked By	Checker

112

Scale 1" = 1'-0"

1/9/2023 3:13:27 pm