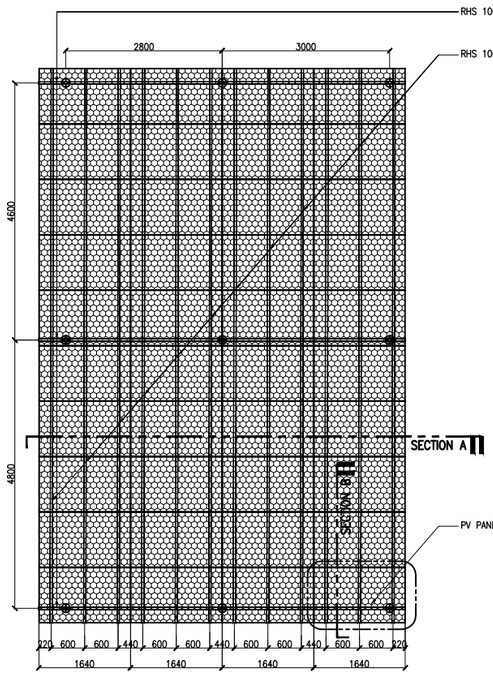
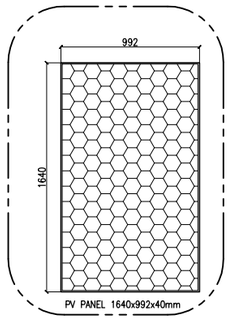
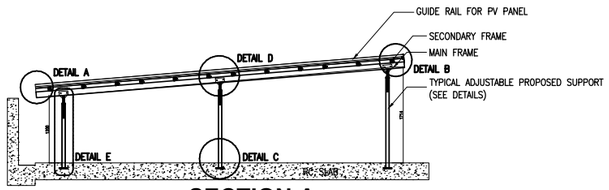


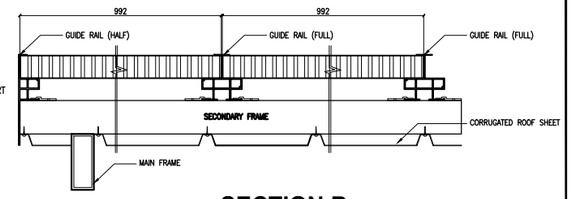

## PLAN
SCALE 1 : 50



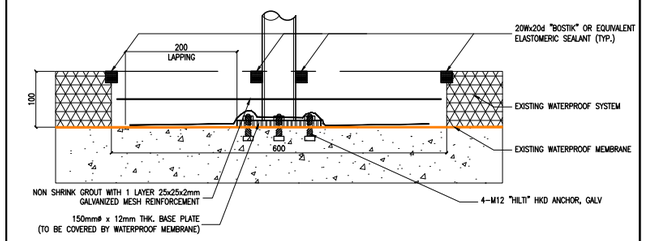

## PANEL BLOW UP
SCALE 1 : 20



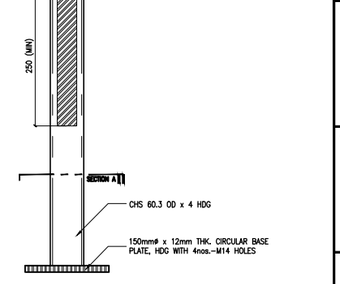

## SECTION A
SCALE 1 : 50



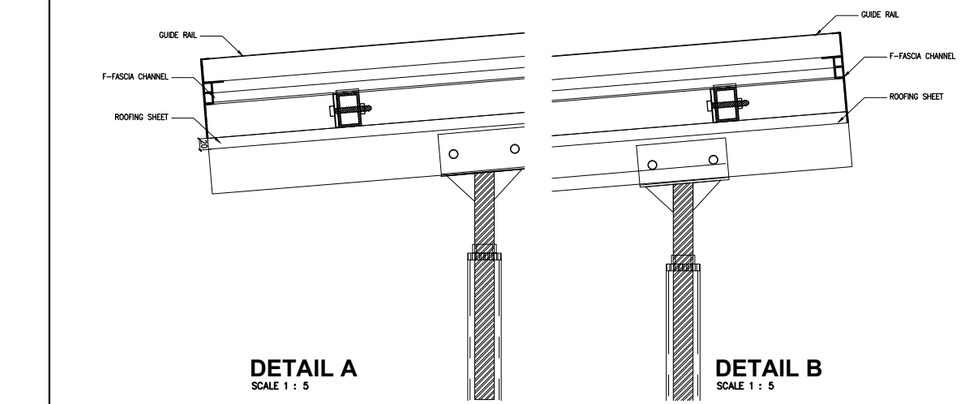

## SECTION B
SCALE 1 : 5




## DETAIL C
SCALE 1 : 5

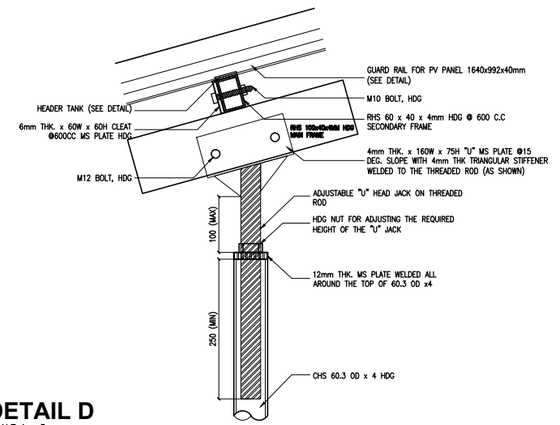



## DETAIL E
SCALE 1 : 5




## DETAIL A
SCALE 1 : 5

## DETAIL B
SCALE 1 : 5




## DETAIL D
SCALE 1 : 5

**GENERAL NOTES:**

1. THIS DRAWING SHALL NOT BE USED OTHER THAN FOR ITS INTENDED PURPOSE AS STATED HEREIN.
2. ALL DESIGN DETAILS SHOWN IN DRAWING ARE INDICATIVE OF ARCHITECTS' DESIGN INTEND ONLY. CONTRACTOR SHALL CHECK & VERIFY ALL DIMENSIONS ON SITE & SUBMIT WORKSHOP DRAWINGS, FIXING DETAILS & SAMPLES FOR 'SO' REP'S REVIEW AND APPROVAL BEFORE COMMENCEMENT OF ANY PROCUREMENT, FABRICATION AND INSTALLATION.

| | | | REVISION: | DATE |
|---|---|---|---|---|
| | | | | |
| | | | | |
| | | | | |
| | | | | |
| | | | | |
| | | | | |

**SHOP DRAWING**

N

CONTRACTOR:

JIE YANG ZHONGCHENG GROUP CO. LTD (SINGAPORE BRANCH)

ARCHITECT:

PROJECT TITLE:

PHOTOVOLTAIC SOLAR PANEL ROOFING SYSTEM CONSTRUCTED AS MAIN ROOF OR SECONDARY ROOF FOR PUBLIC/ PRIVATE HOUSING, COMMERCIAL BUILDING AND STATUTORY BUILDING

LOT NO. : | MUKIM NO. :

DRAWING TITLE:

PLANS, SECTION AND BLOW UP DETAILS

SCALE:

DRAWN BY : LCG | CHECKED BY :

DRAWING NO. : ZC - 06 | REVISION NO. :

DATE OF ISSUE:

THE OWNERSHIP OF THE COPYRIGHT IN THIS DRAWING IS RETAINED BY ARCHITECTS VISTA PTE LTD WHOSE CONSENT MUST BE SOUGHT BEFORE ANY USE OR REPRODUCTION OF THE DRAWING OR ANY PART THEREOF CAN BE MADE.