



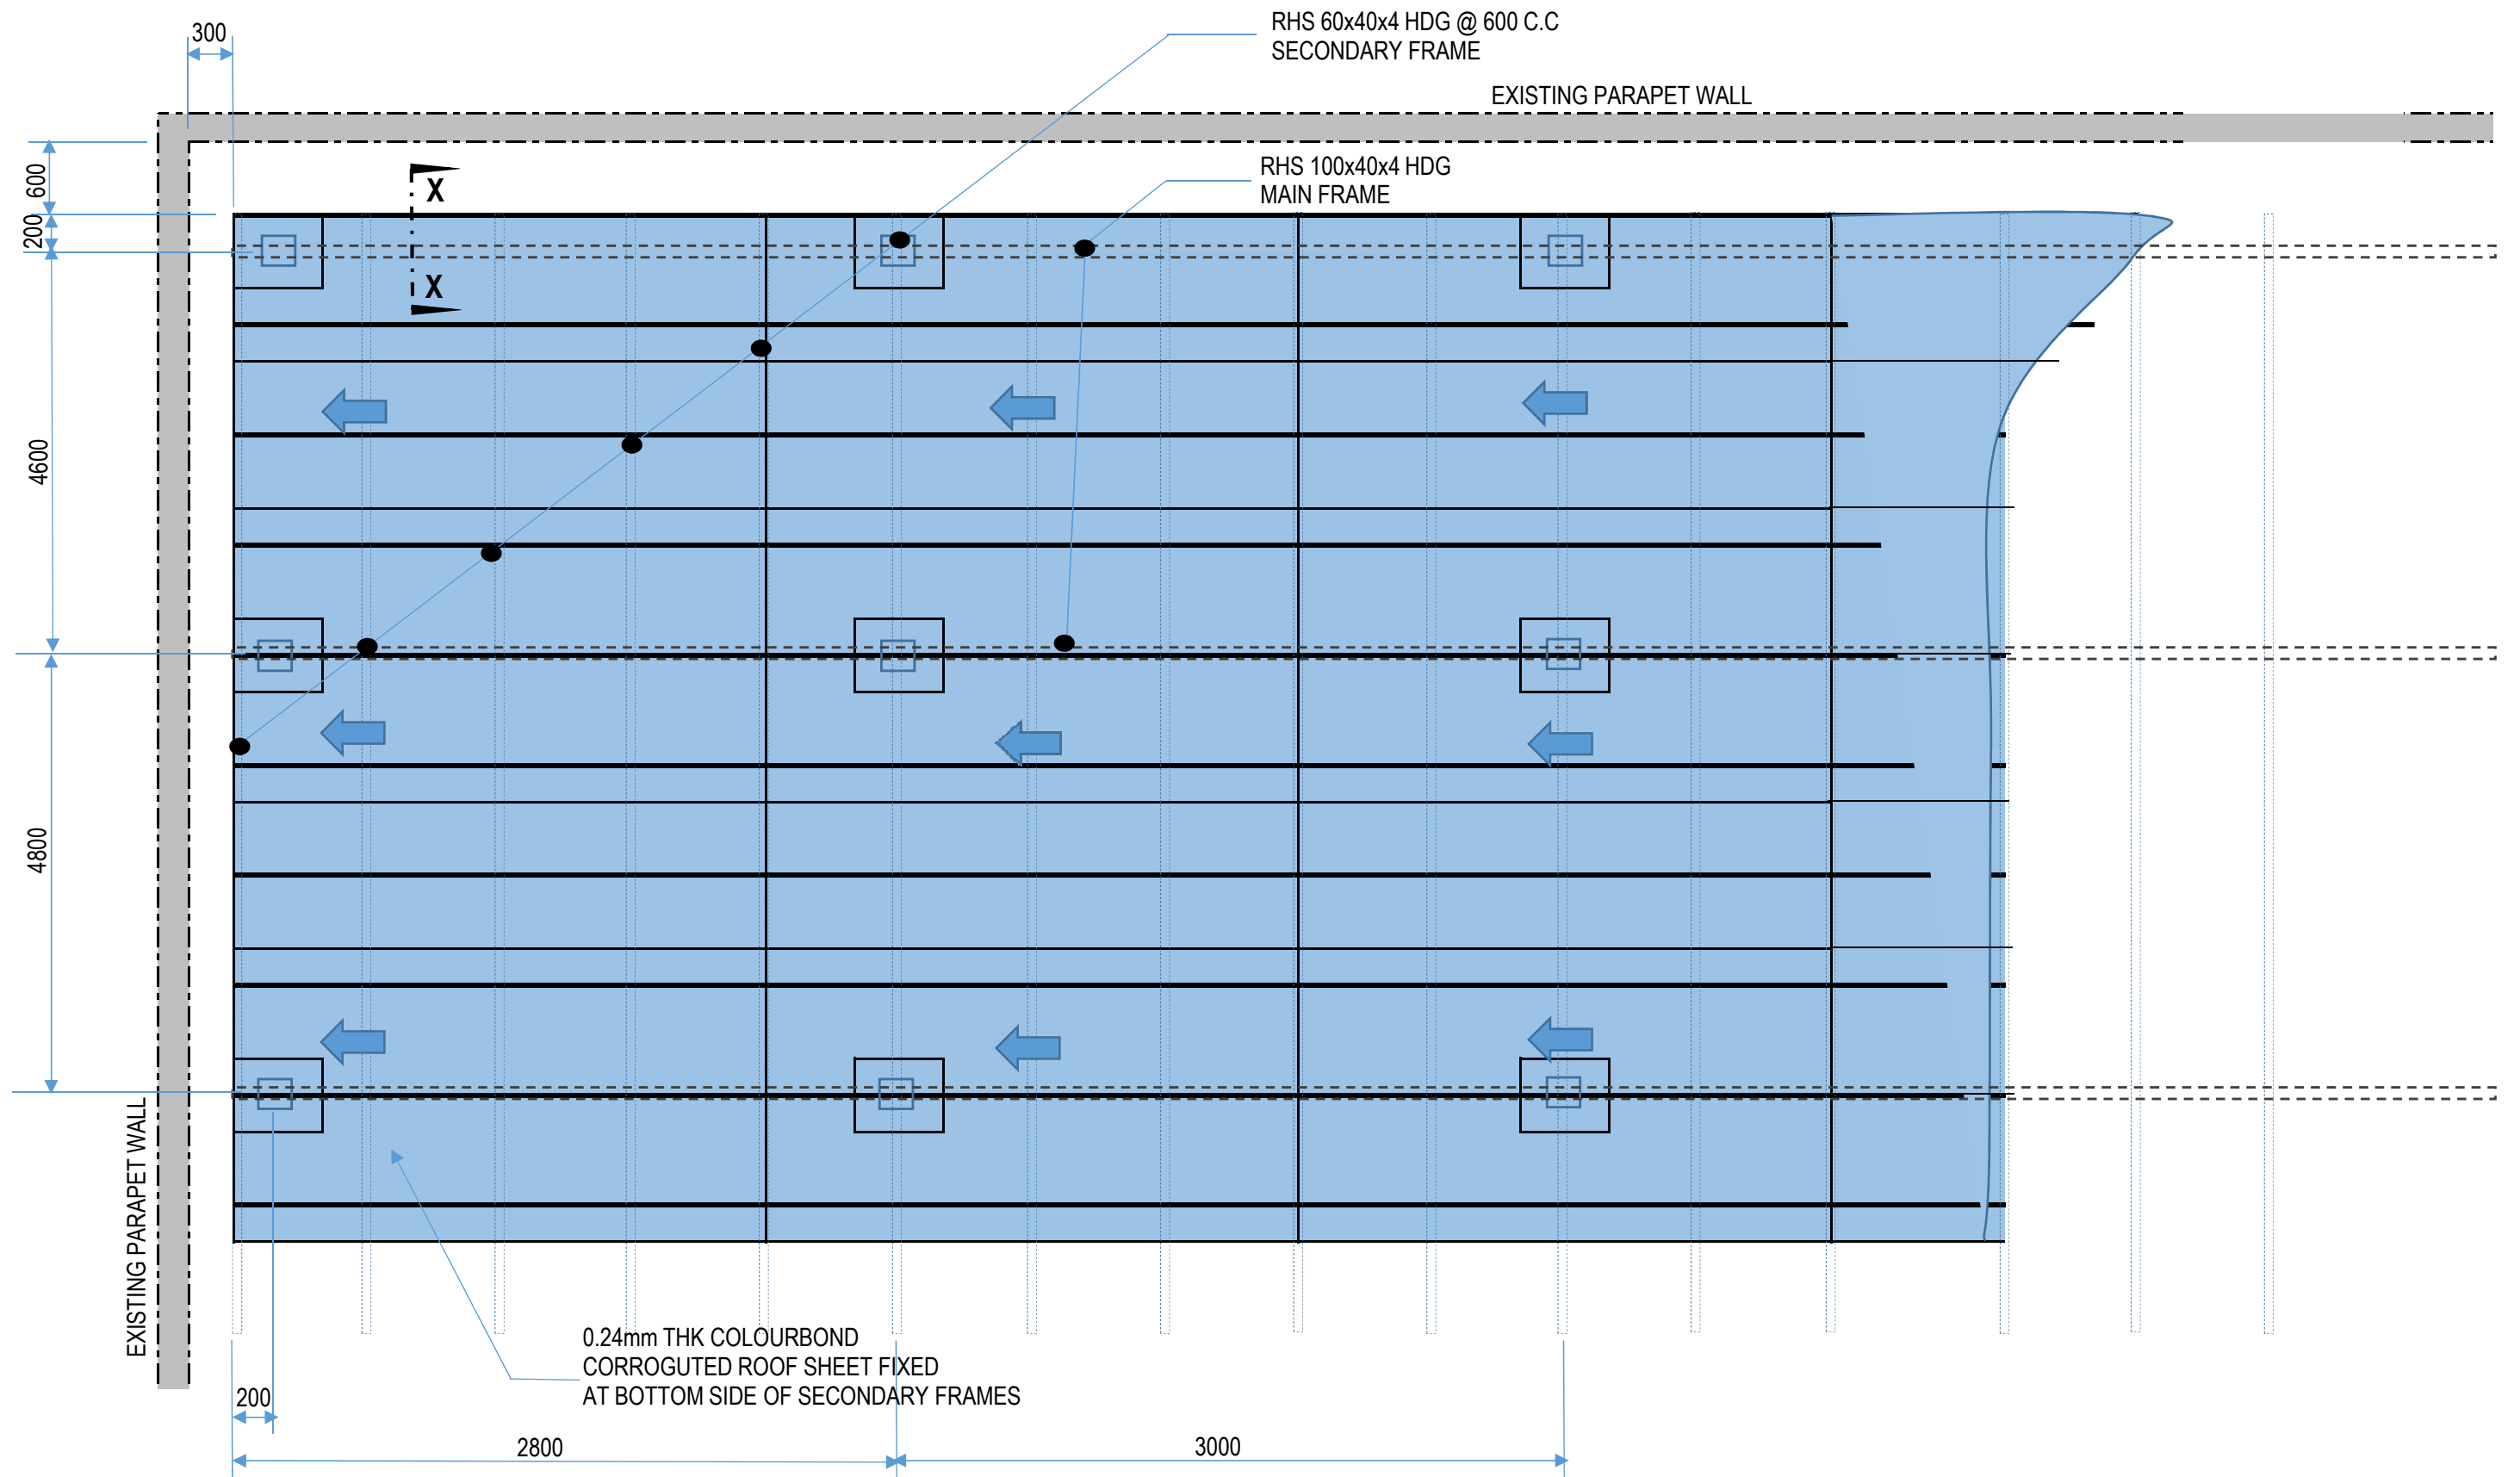


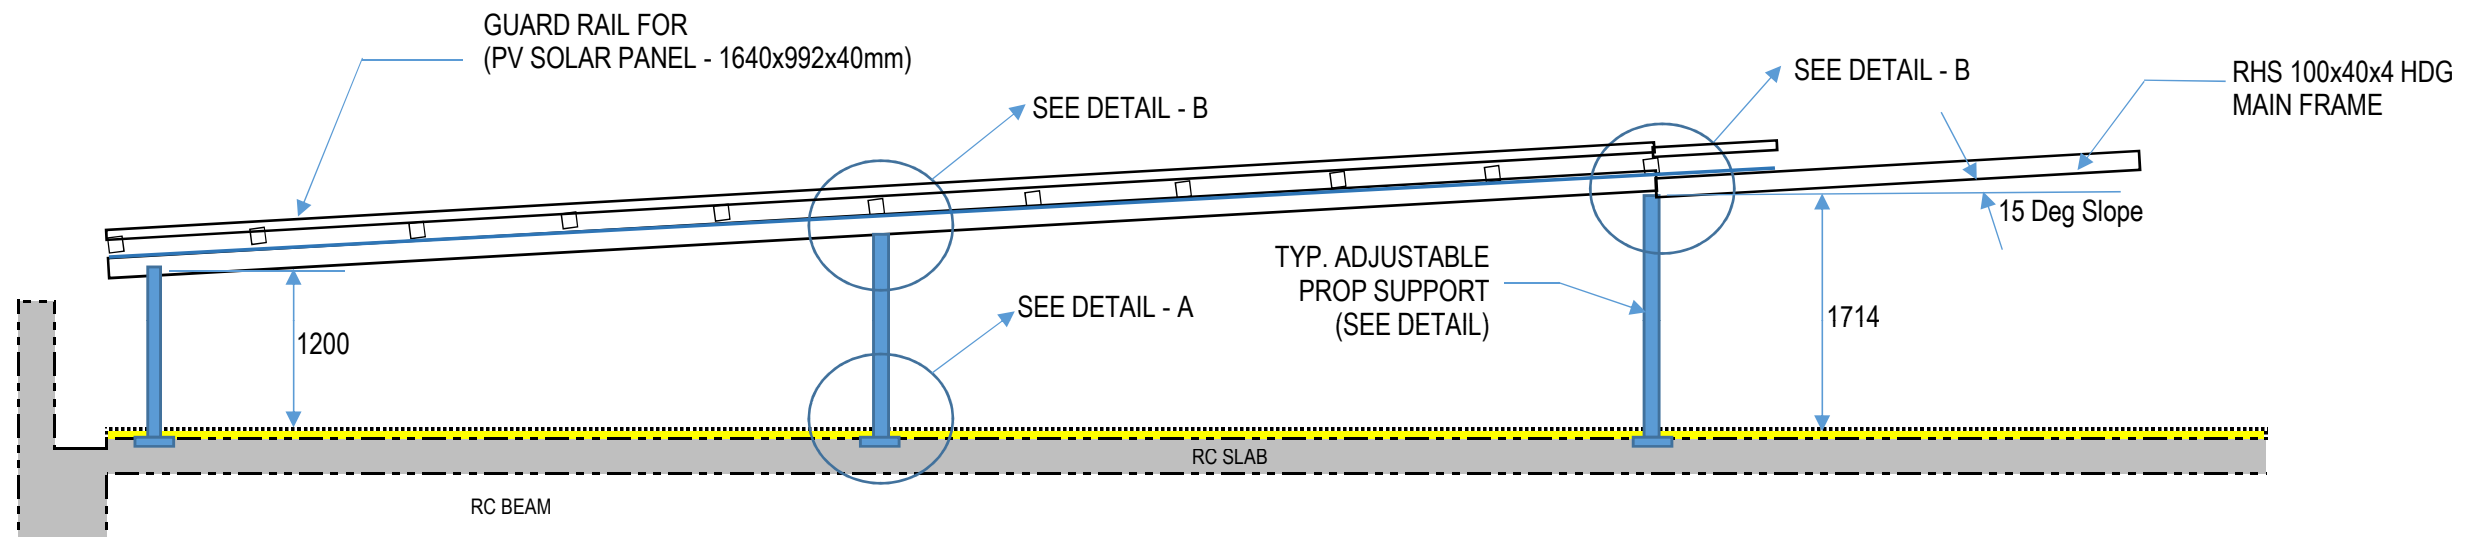

SECTIONAL VIEW OF HDB HOUSING FLAT ROOF

150mm DIA x 12mm THK BASE
PLATE, HDG
(TO BE COVERED BY
WATERPROOF MEMBRANE)

NON SHRINK GROUT WITH 1-
LAYER 25x25 x2mm GALV
MESH REINF.

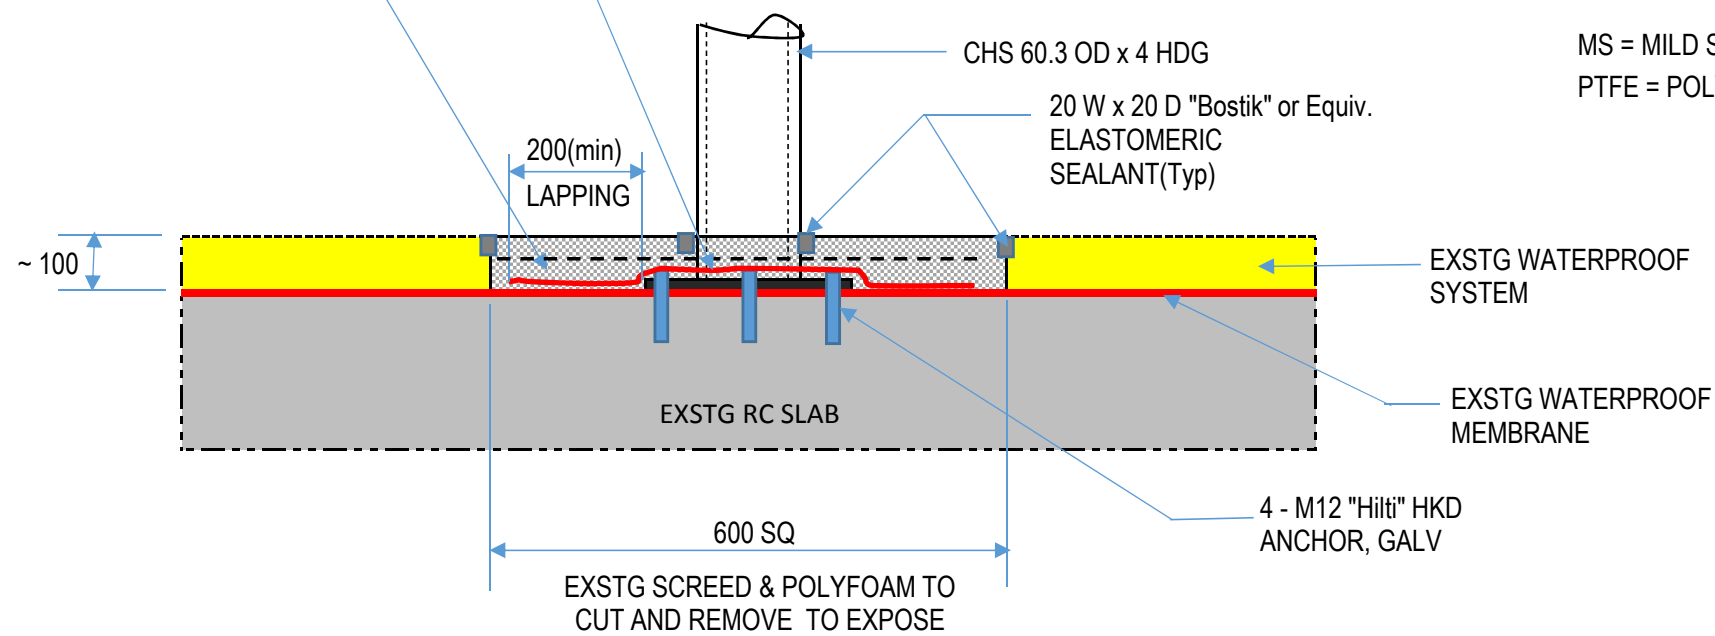


DETAIL - A


LEGENDS:

HDG = HOT DIP GALVANIZED
OD = OUTSIDE DIAMETER
CHS = CIRCULAR HOLLOW SECTION
RHS = RECTANGULAR HOLLOW SECTION


MS = MILD STEEL
PTFE = POLY TETRA FLUORO ETHYLENE

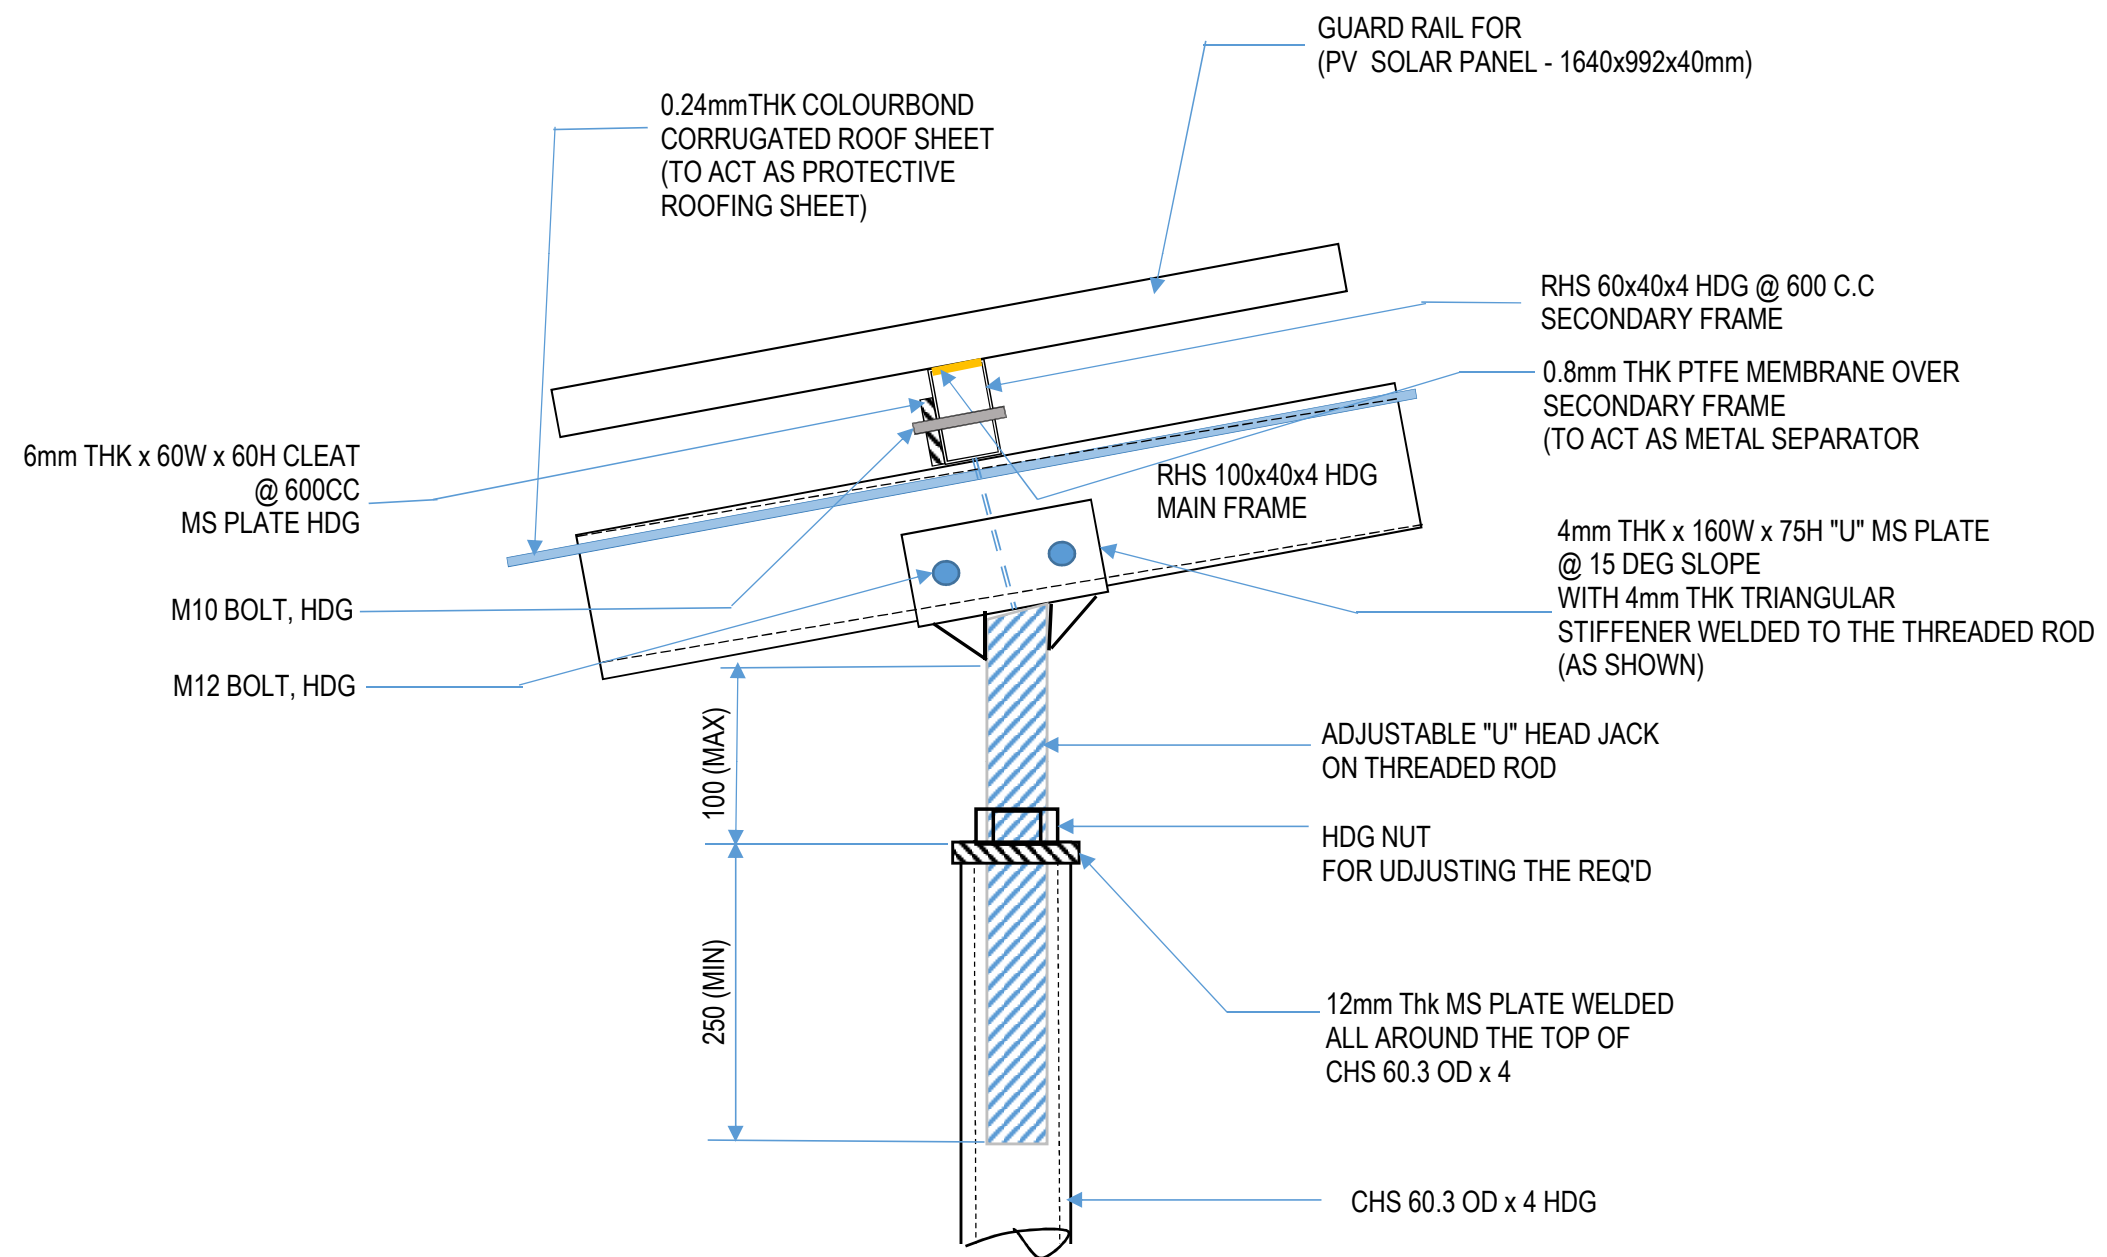

Drawing No.: ZC - 03

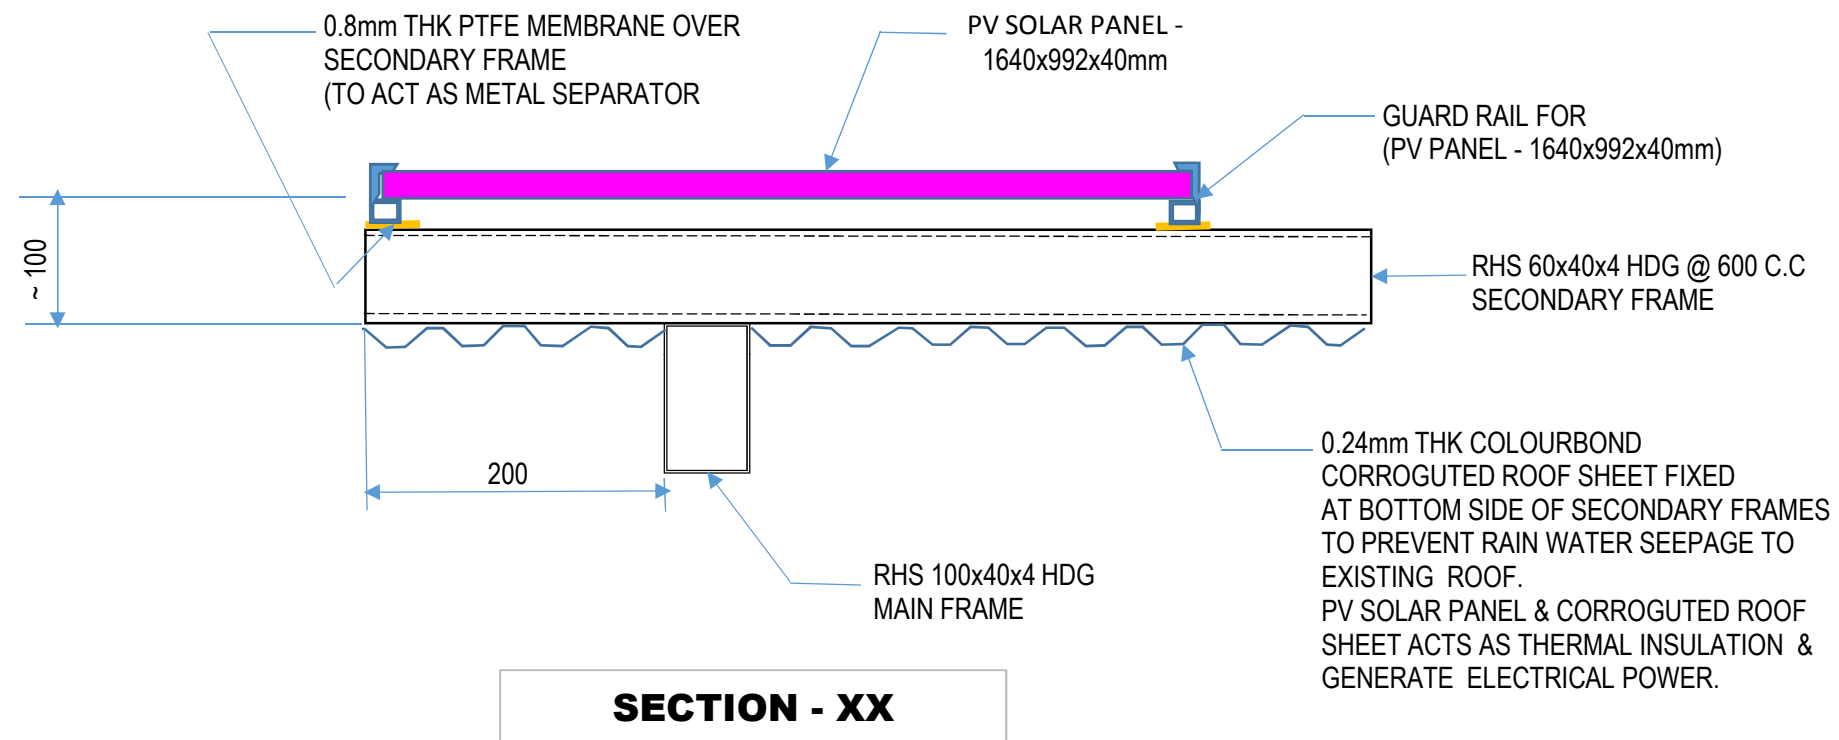

Drawing No.: ZC - 04

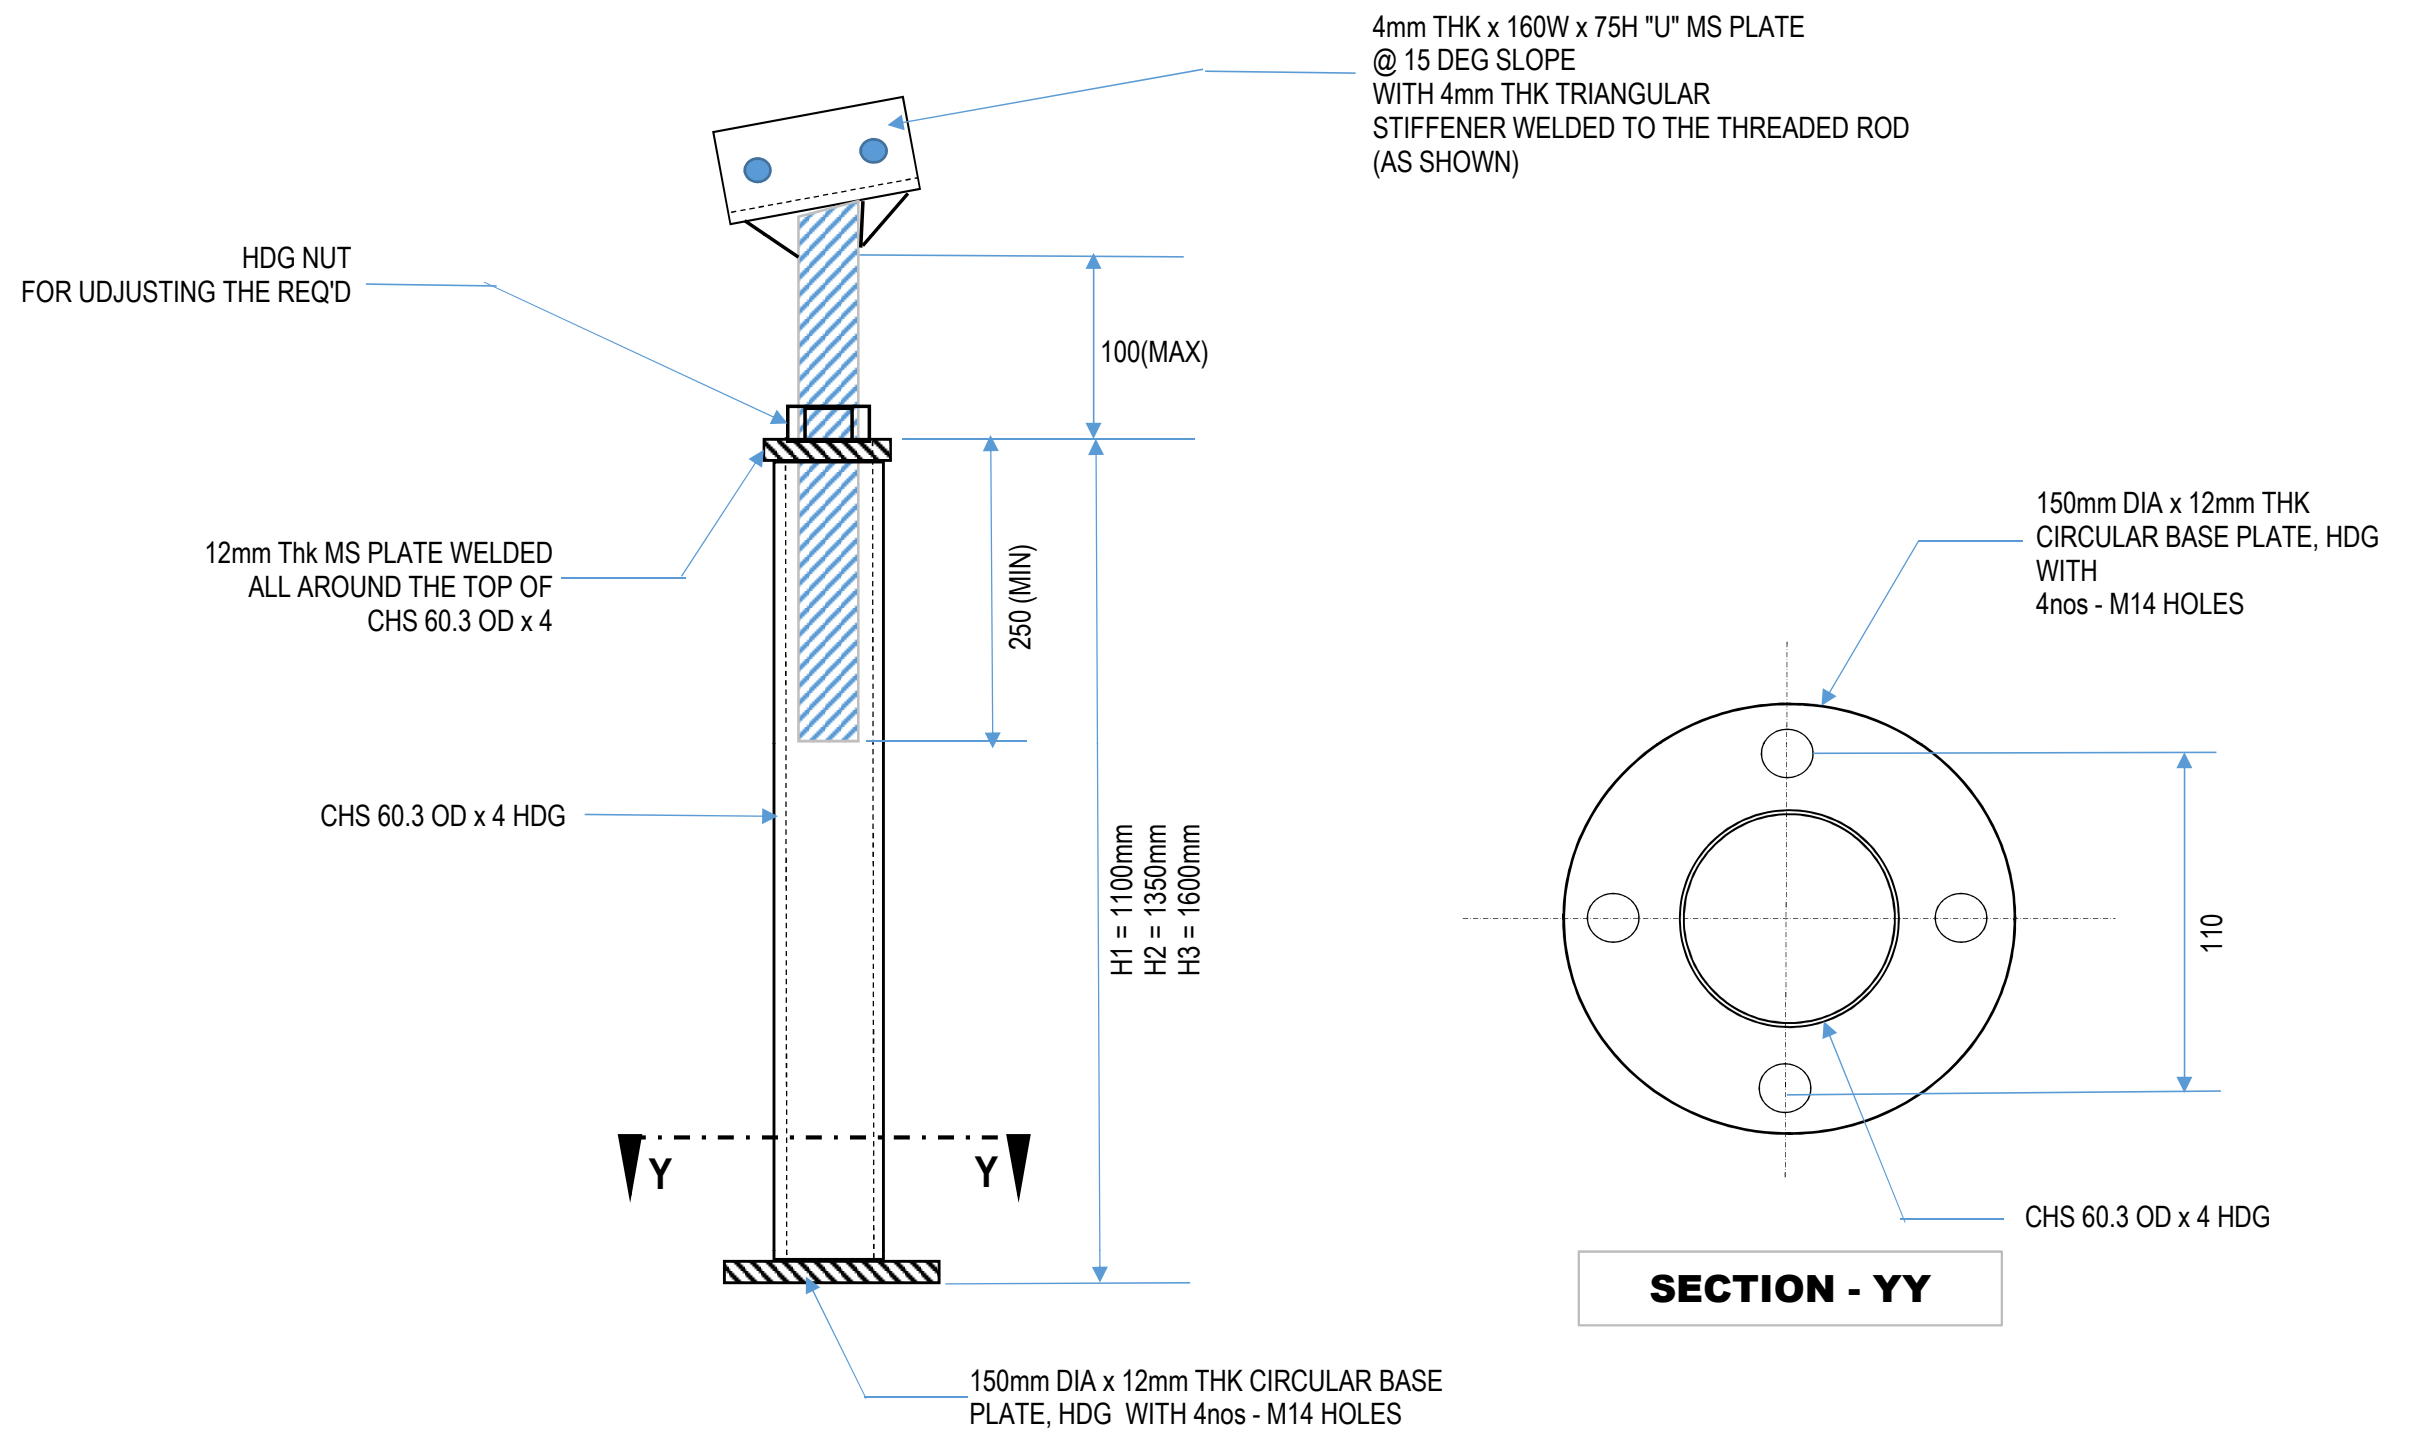

TYP. DETAIL OF ADJUSTABLE PROP SUPPORT

Drawing No.: ZC - 05